COWDRAY HOUSE

Ground floor plan
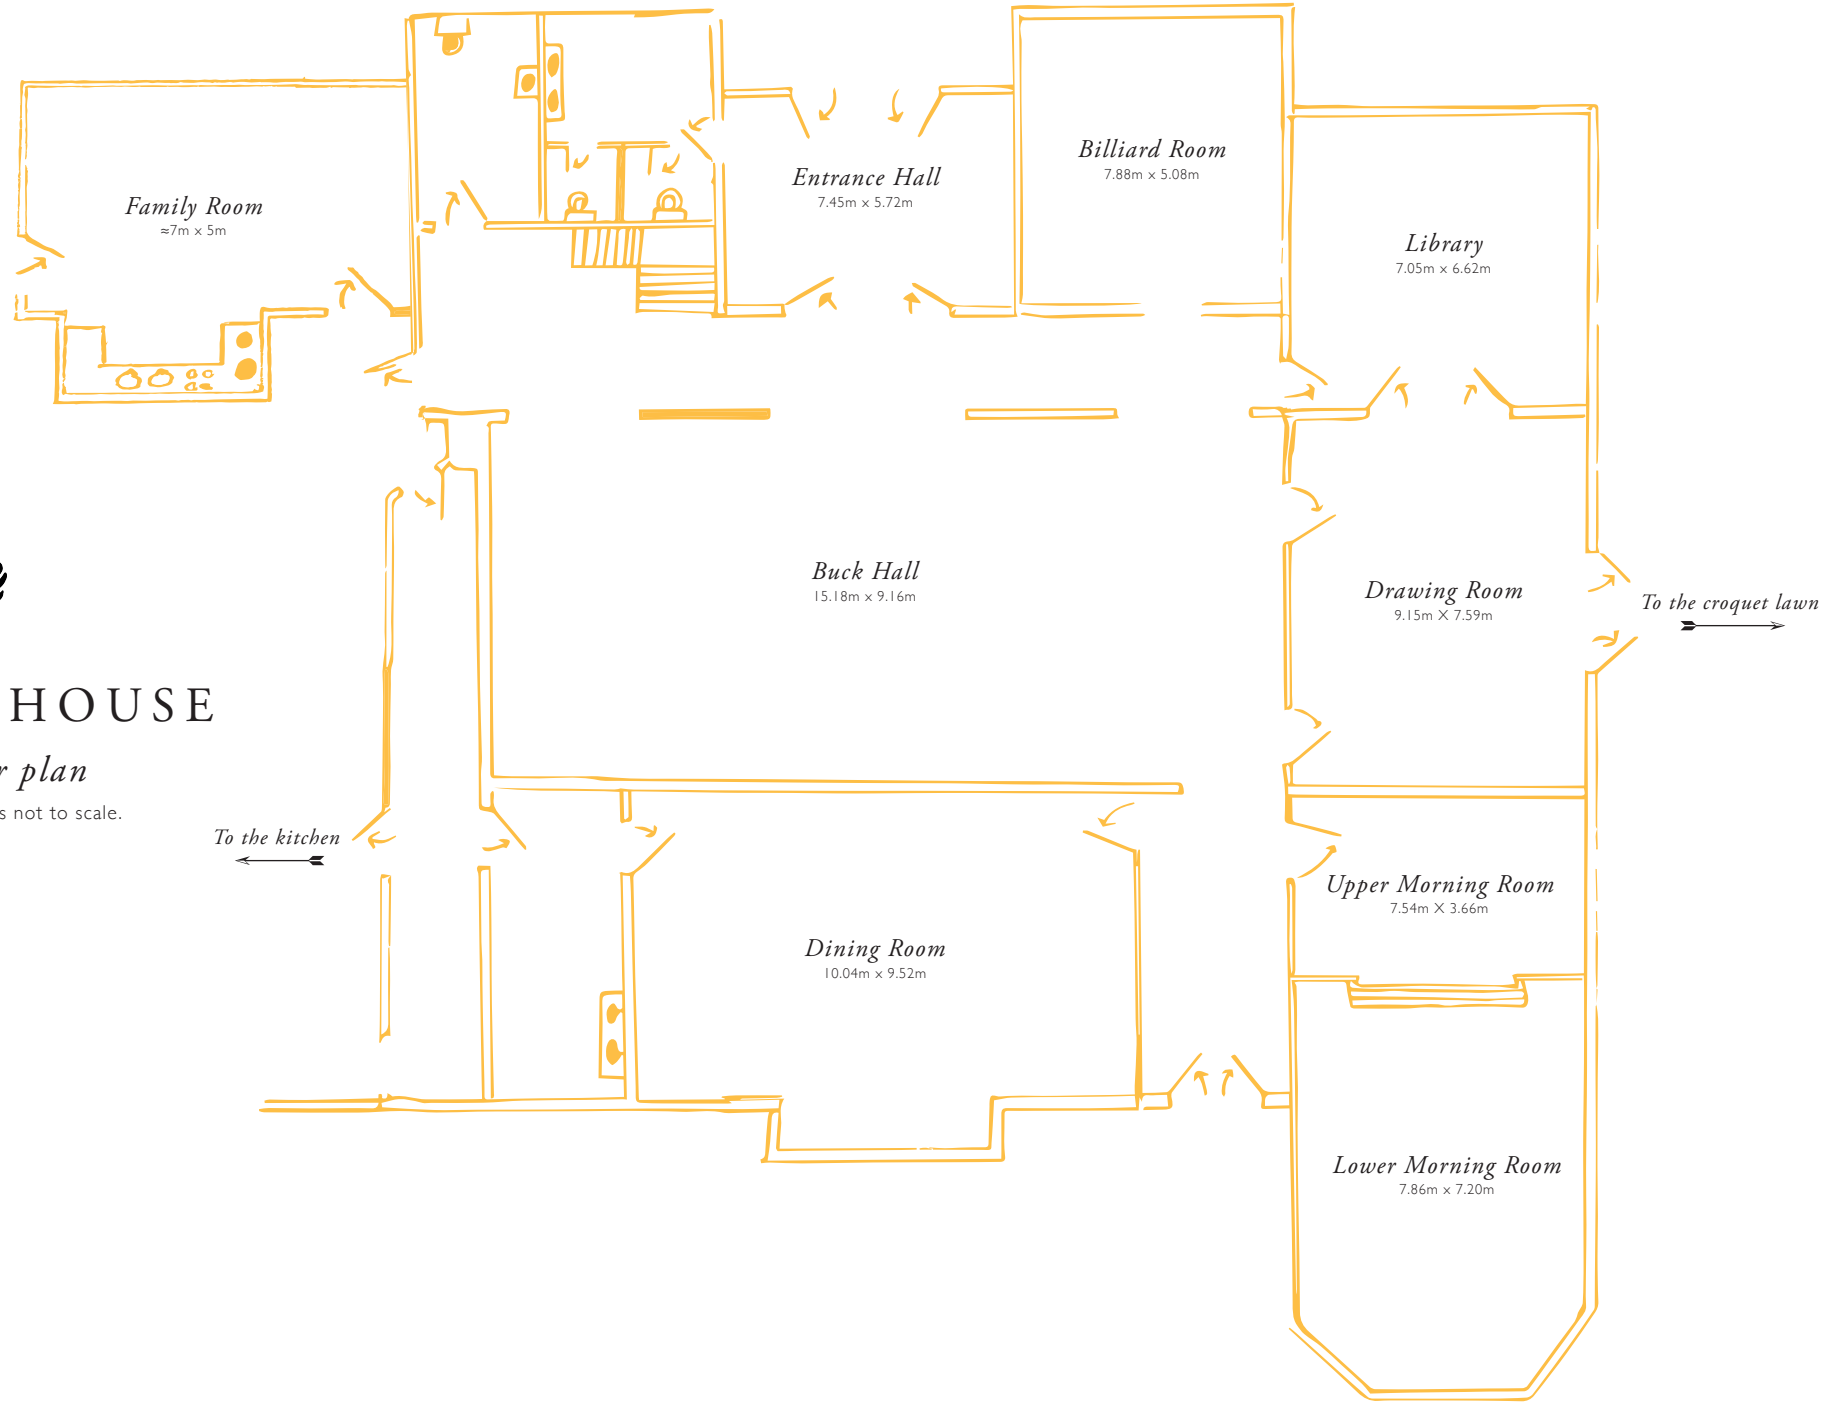
Please note this drawing is not to scale.