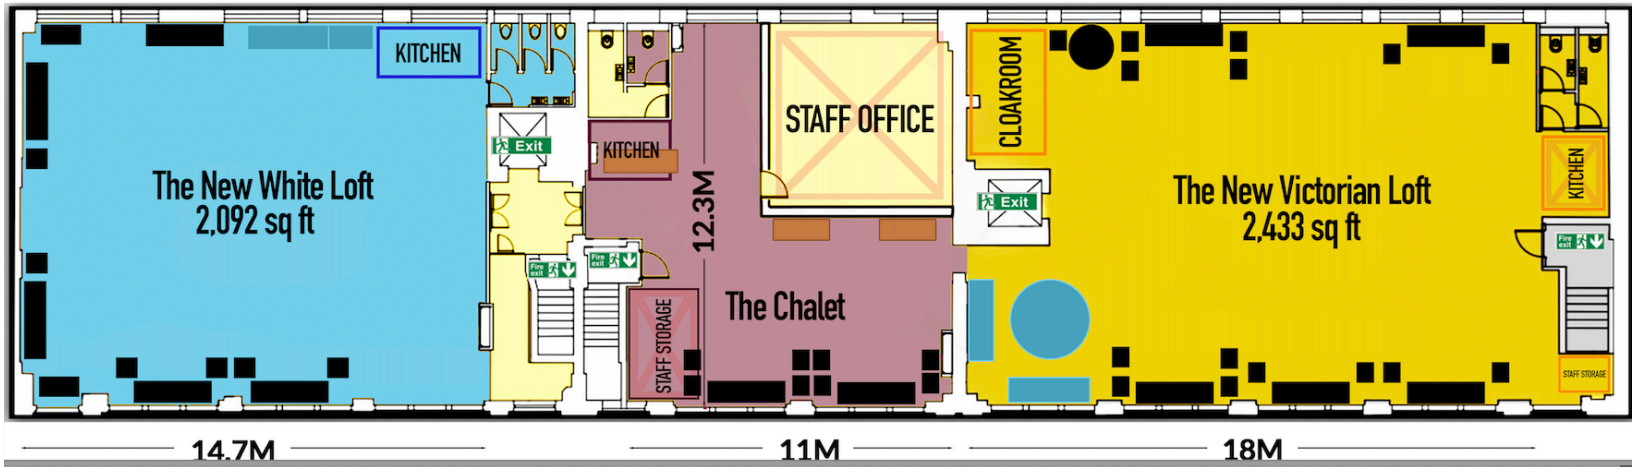

UNDERWOOD LOFTS FLOOR PLAN NOT TO SCALE 2ND LEVEL
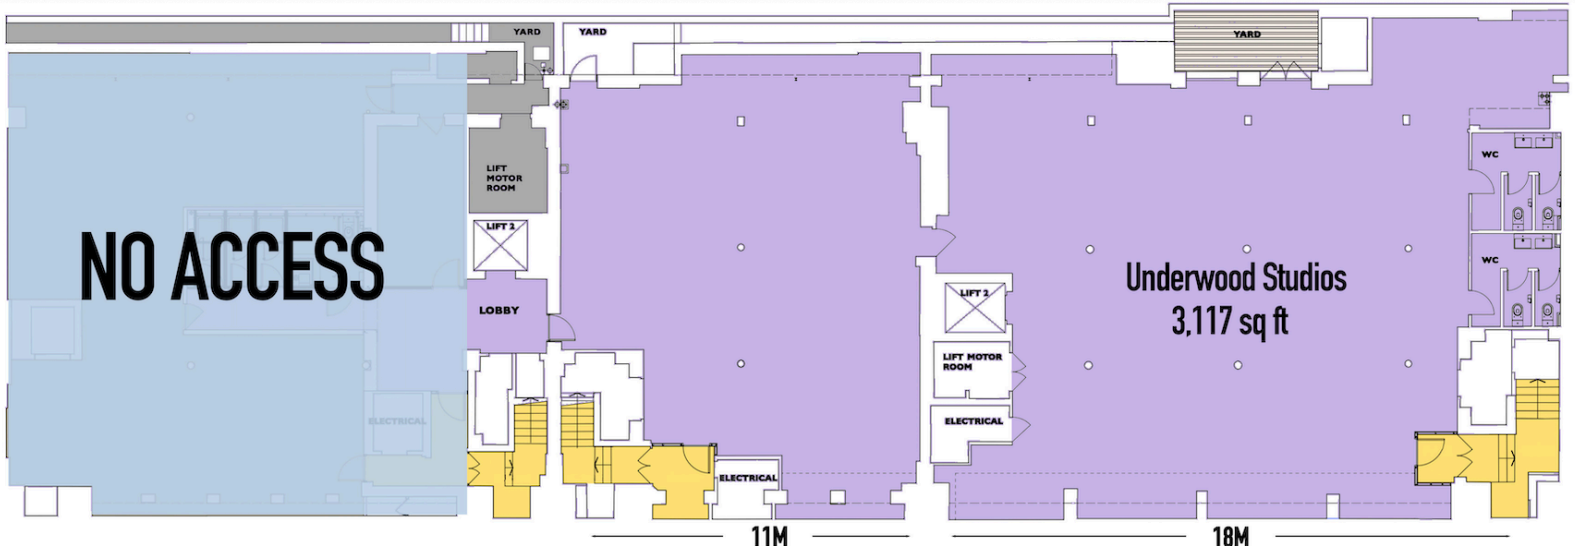
UNDERWOOD LOFTS FLOOR PLAN NOT TO SCALE LOWER GROUND LEVEL